



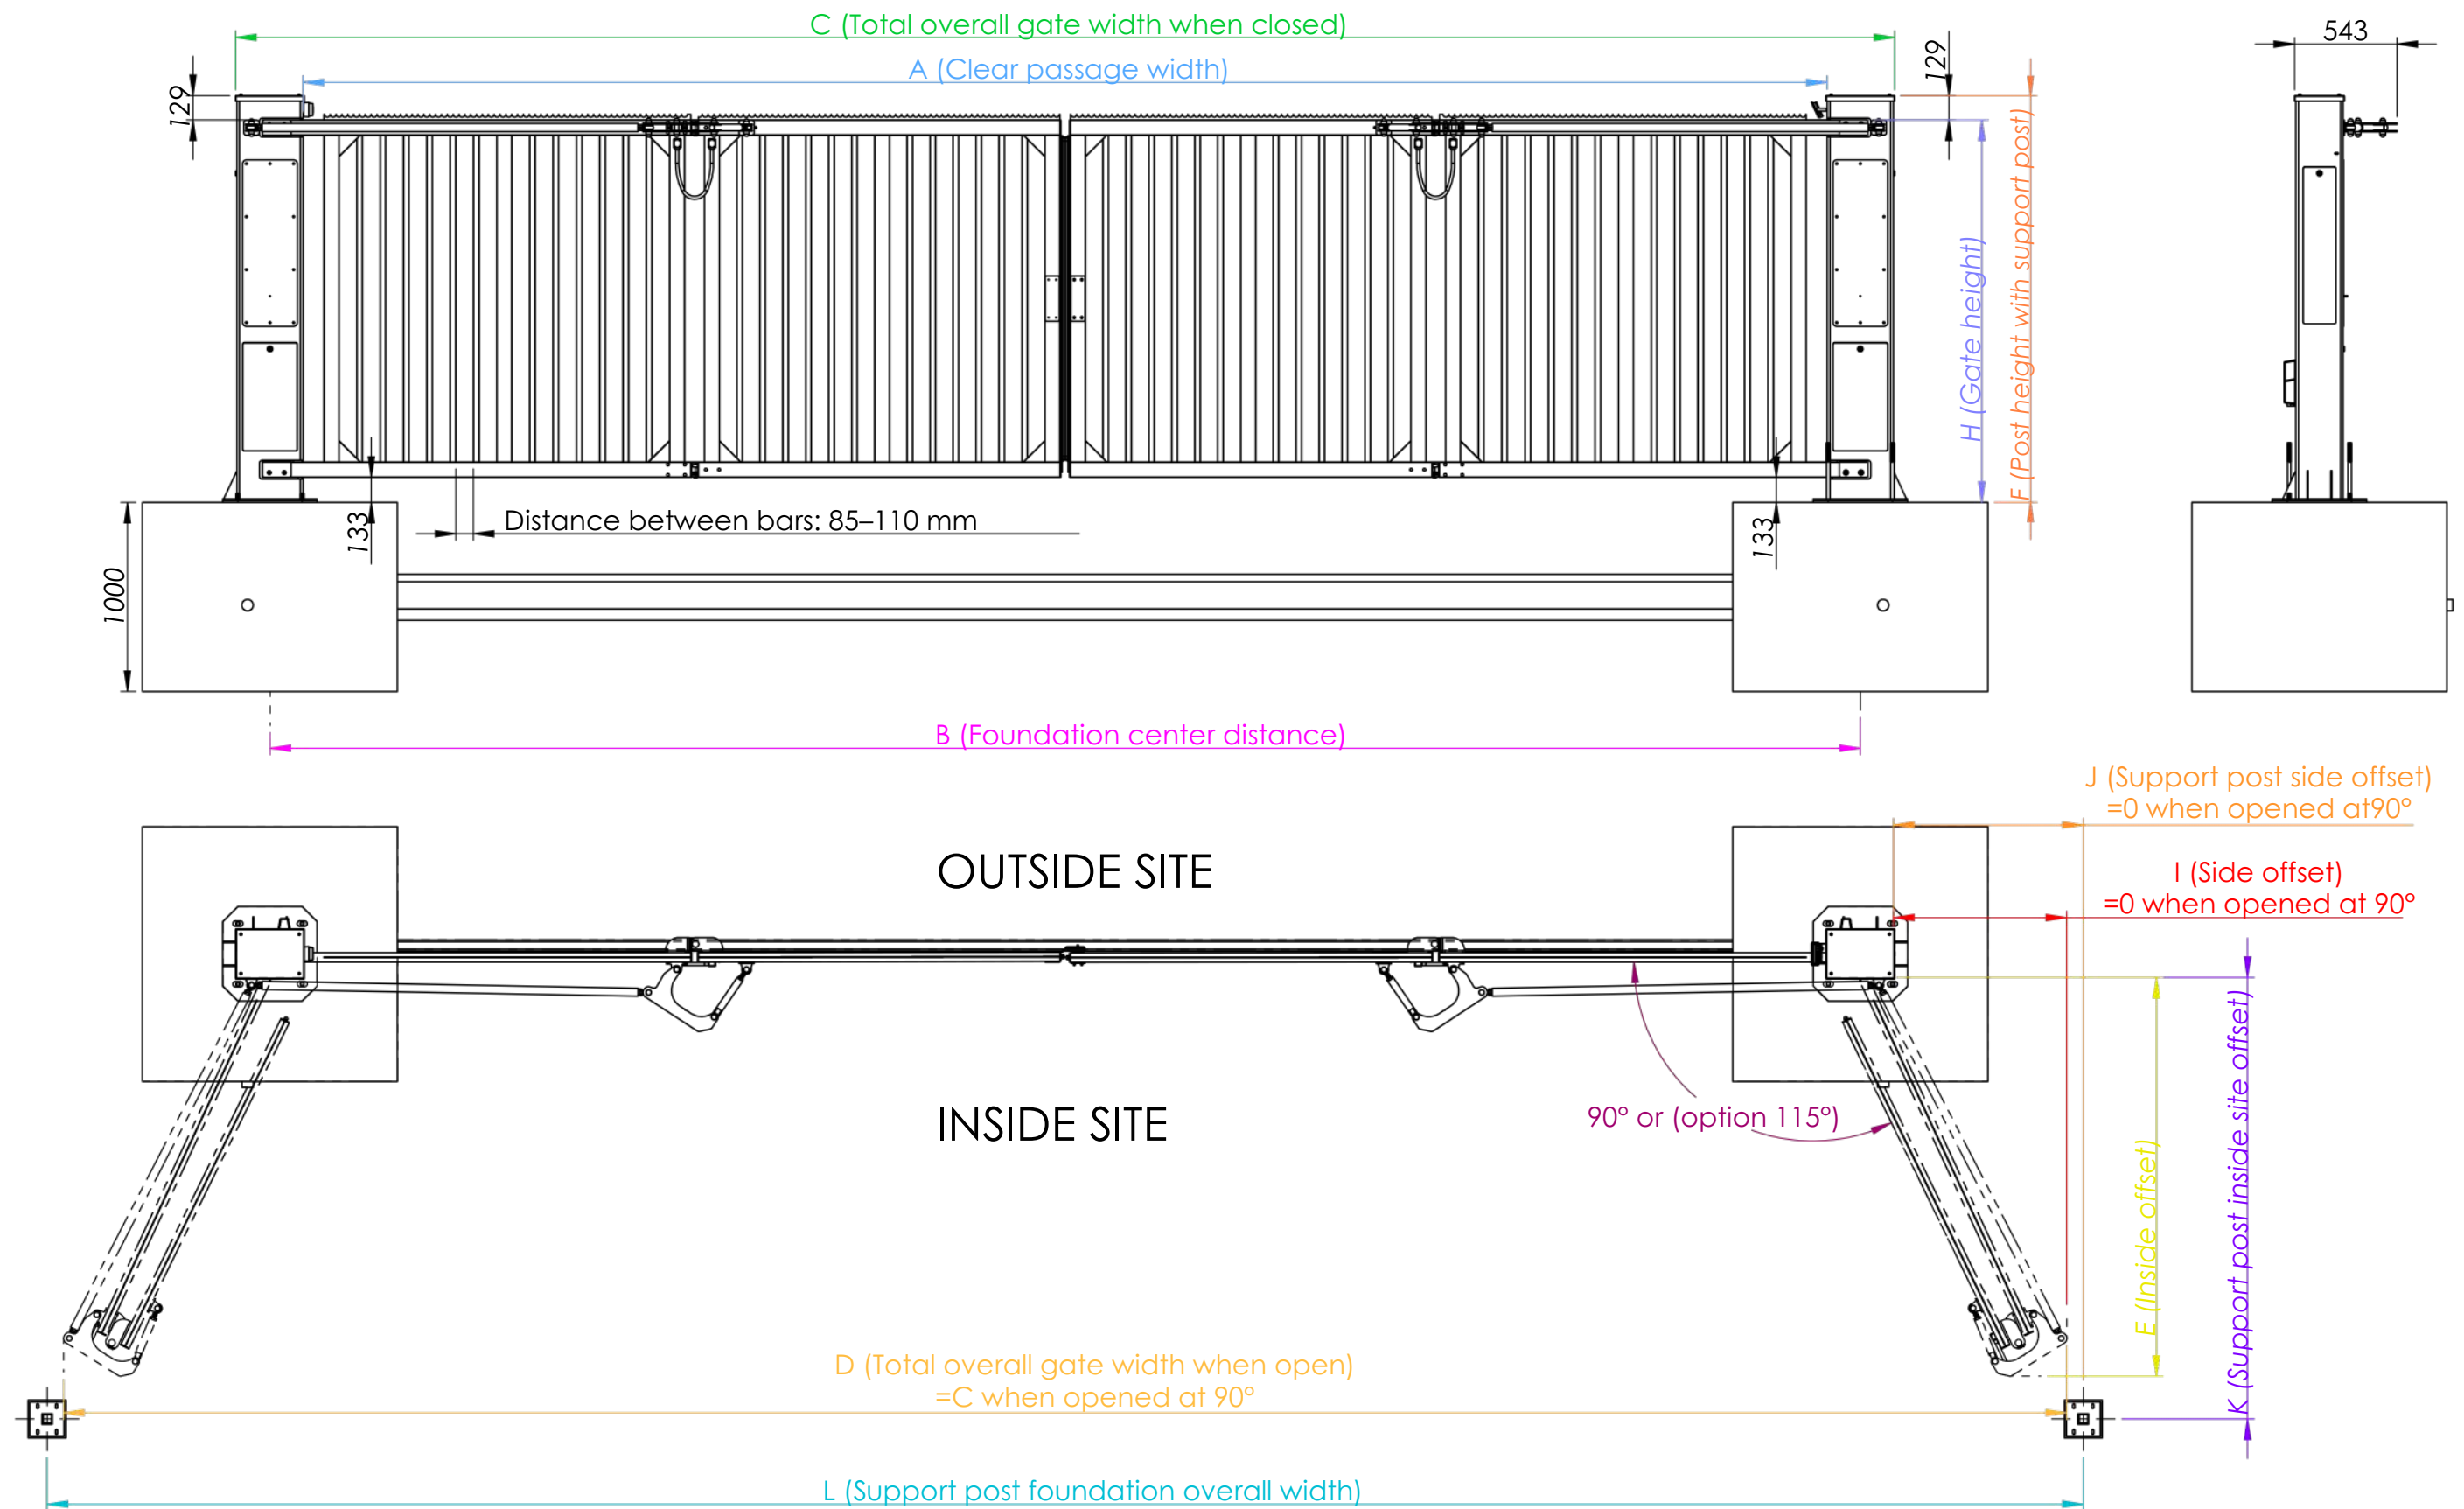



				THIS PLAN IS THE PROPERTY OF LA BARRIERE AUTOMATIQUE REPRODUCTION OR DISCLOSURE TO THIRD PARTIES IS PROHIBITED.		Weight (kg): 4283.22	
				Made by :Marcel.B	Date:25/03/2025	Material: -	Paint: -
				General tolerance in accordance with ISO 2768 Classe : mK		Finish: -	
D	Addition: Maintenance Area Marking on the Circuit Board; Addition of sensor post bases.	Victor.V	15/10/2025	 www.grouplba.com 451 chemin de Champivost - BP85 69579 LIMONEST Cedex	Tel: 04.78.86.02.86	Description: GENERIC DOUBLE W-GATE IMPLANT	
C	Modification of base dimensions	Victor.V	13/10/2025				
B		Marcel.B	20/08/2025				
IND PLAN		MADE BY	DATE	Reference : PLCL023040		Version D	 Scale 1:35 Format A3 1/4


IT IS MANDATORY TO CONNECT THE MASTER GATE TO THE SLAVE GATE USING A 3-WIRE MODBUS RTU COMMUNICATION CABLE (120 Ω characteristic impedance).

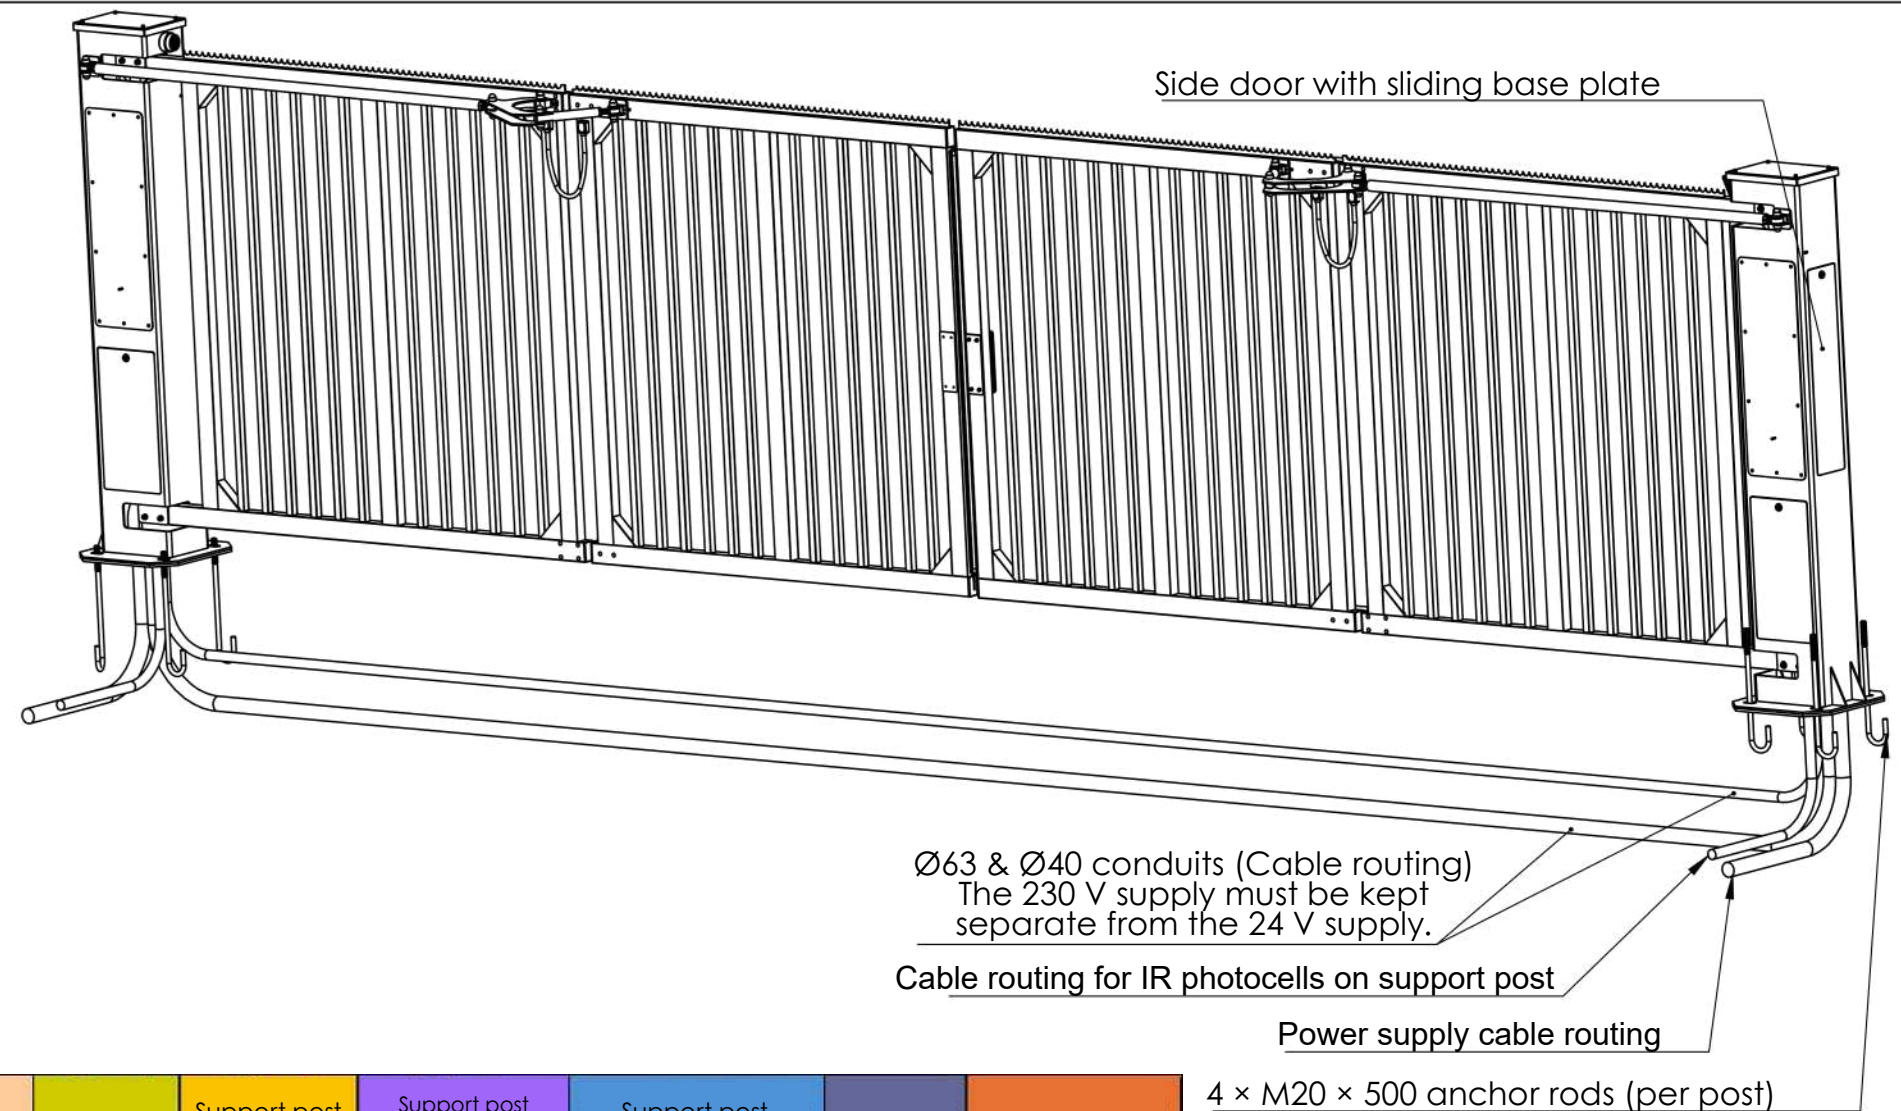

Clear passage width A mm	Foundation center distance B mm	Gate overall width when closed C mm	Side offset at 115° angle I mm	Total overall width when open at 115° D mm	Inside site offset E mm	Support post foundation side offset J mm	Support post foundation inside site foundation offset K mm	Support post foundation overall width L mm	Gate height H mm	Total height with post F mm
A	B = A + 350	C = A + 700	I	D = C + 2 x I	E	J = I + 100	K = E + 100	L = C + J x 2	H	F = H + 129
4070	4420	4770	480	5730	1235	580	1335	5930	2000	2129
4570	4920	5270	540	6350	1360	640	1460	6550	2500	2629
5070	5420	5770	585	6940	1485	685	1585	7140	3000	3129
5570	5920	6270	645	7560	1610	745	1710	7760		
6070	6420	6770	690	8150	1735	790	1835	8350		
6570	6920	7270	755	8780	1860	855	1960	8980		
7070	7420	7770	800	9370	1958	900	2058	9570		
7570	7920	8270	860	9990	2110	960	2210	10190		
8070	8420	8770	905	10580	2235	1005	2335	10780		
8570	8920	9270	965	11200	2360	1065	2460	11400		
9070	9420	9770	1010	11790	2485	1110	2585	11990		
9570	9920	10270	1070	12410	2610	1170	2710	12610		
10070	10420	10770	1116	13002	2735	1216	2835	13202		

THIS PLAN IS THE PROPERTY OF LA BARRIERE AUTOMATIQUE REPRODUCTION OR DISCLOSURE TO THIRD PARTIES IS PROHIBITED.				Weight (kg):	4283.22
Made by :Marcel.B	Date:25/03/2025	Material: -		Paint: -	
General tolerance in accordance with ISO 2768 Classe : mK		Finish: -			
 www.groupiba.com 451 chemin de Champivost - BP85 69579 LIMONEST Cedex		Tel: 04.78.86.02.86		Description: GENERIC DOUBLE W-GATE IMPLANT	
		Reference : PLCL023040		Version D	 Scale 1:30 Format A3 2/4

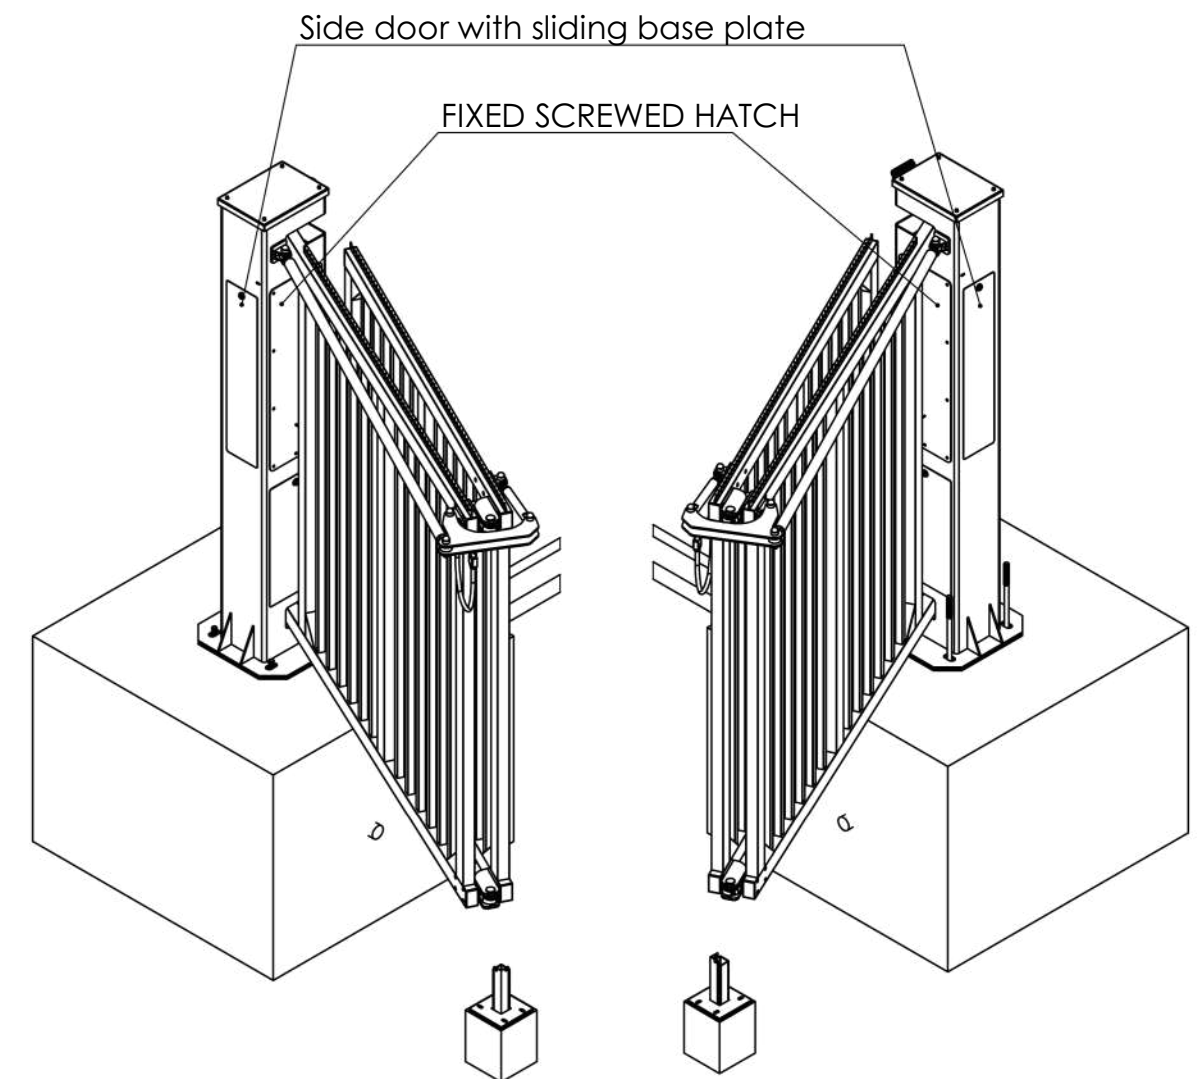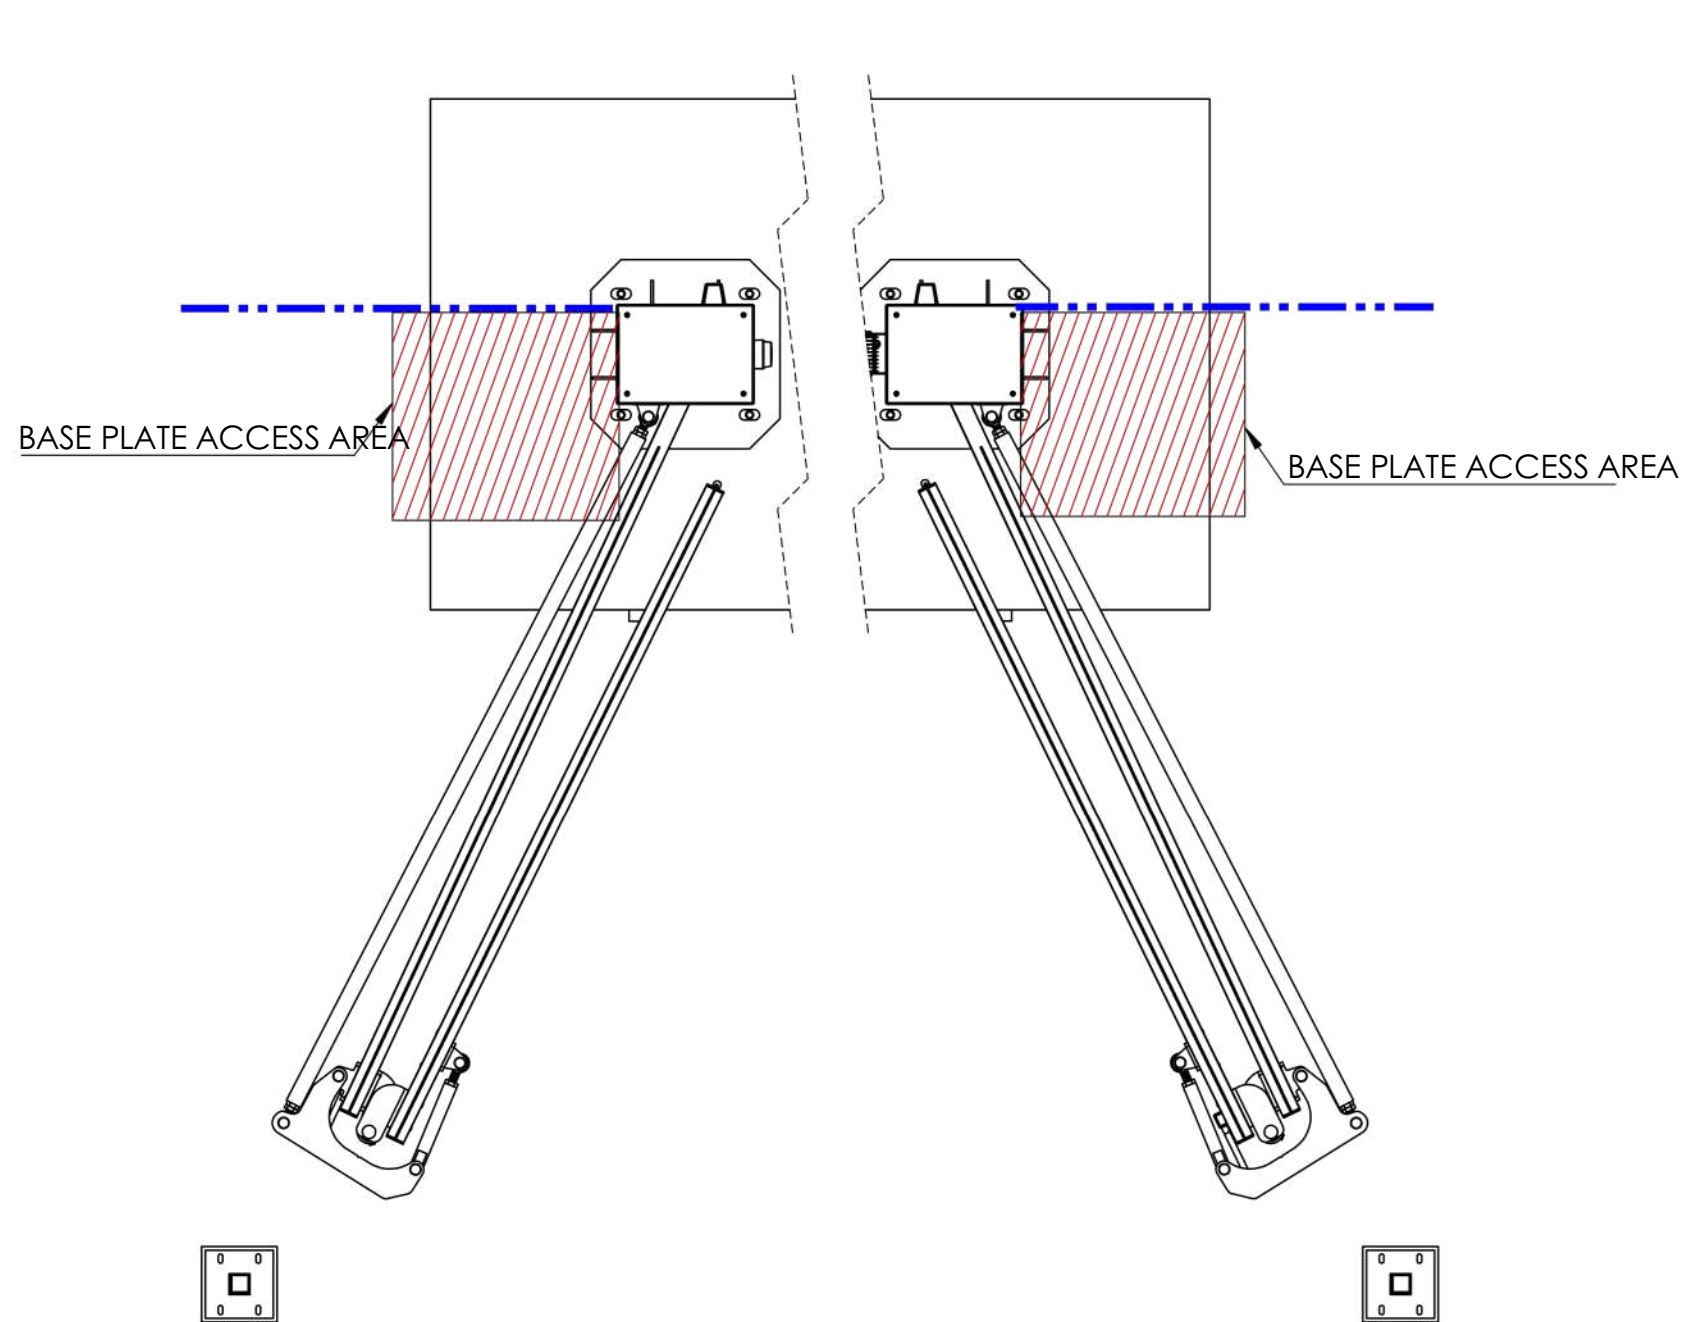

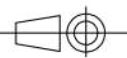THIS PLAN IS THE PROPERTY OF LA BARRIERE AUTOMATIQUE REPRODUCTION OR DISCLOSURE TO THIRD PARTIES IS PROHIBITED.				Weight (kg):	4283.22
Made by :Marcel.B	Date:25/03/2025	Material: -	Paint:	-	
General tolerance in accordance with ISO 2768 Classe : mK		Finish: -			
 www.groupiba.com 451 chemin de Champivost - BP85 69579 LIMONEST Cedex		Tel: 04.78.86.02.86		Description: GENERIC DOUBLE W-GATE IMPLANT	
		Reference : PLCL023040		Version D	 Scale 1:20 Format A3 4/4