

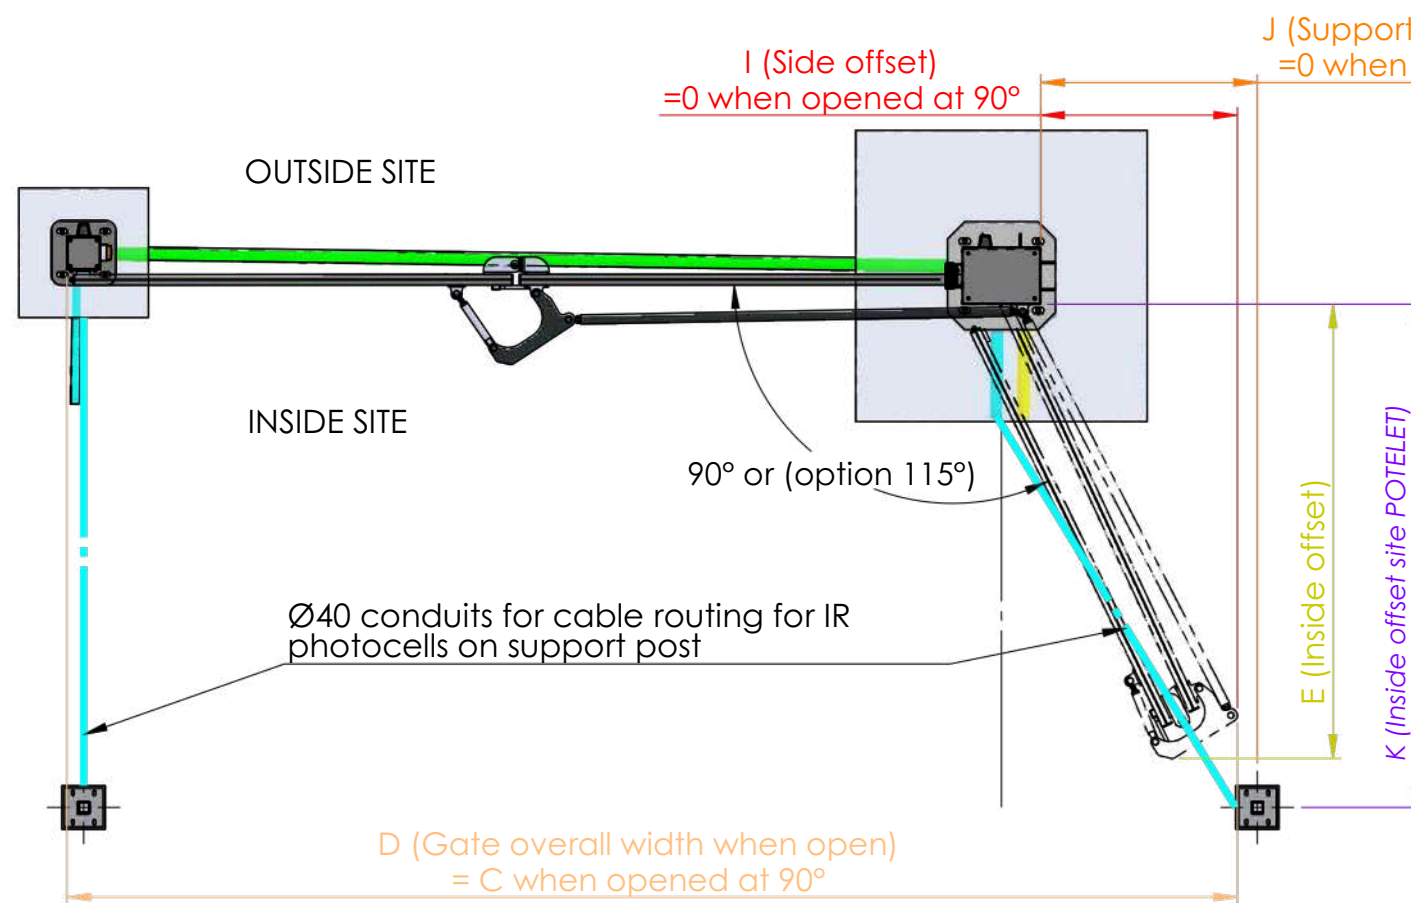
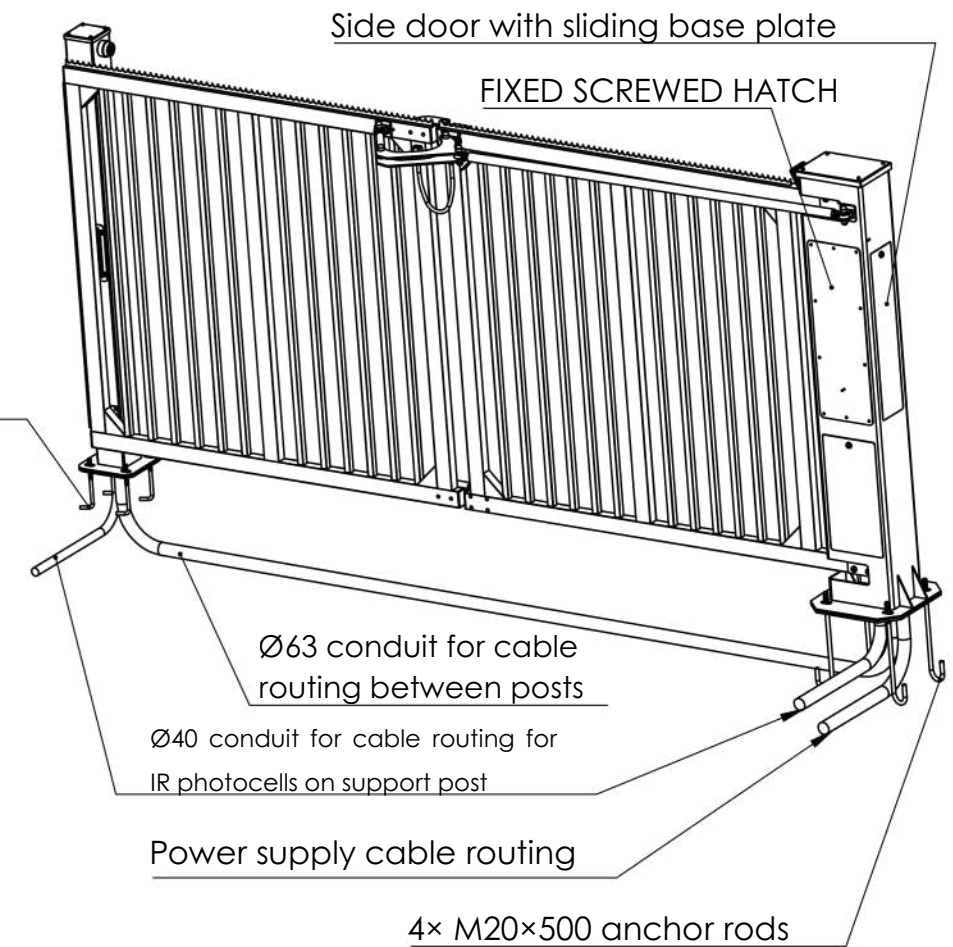
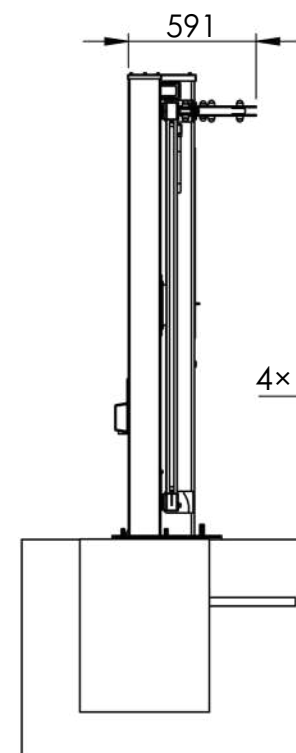
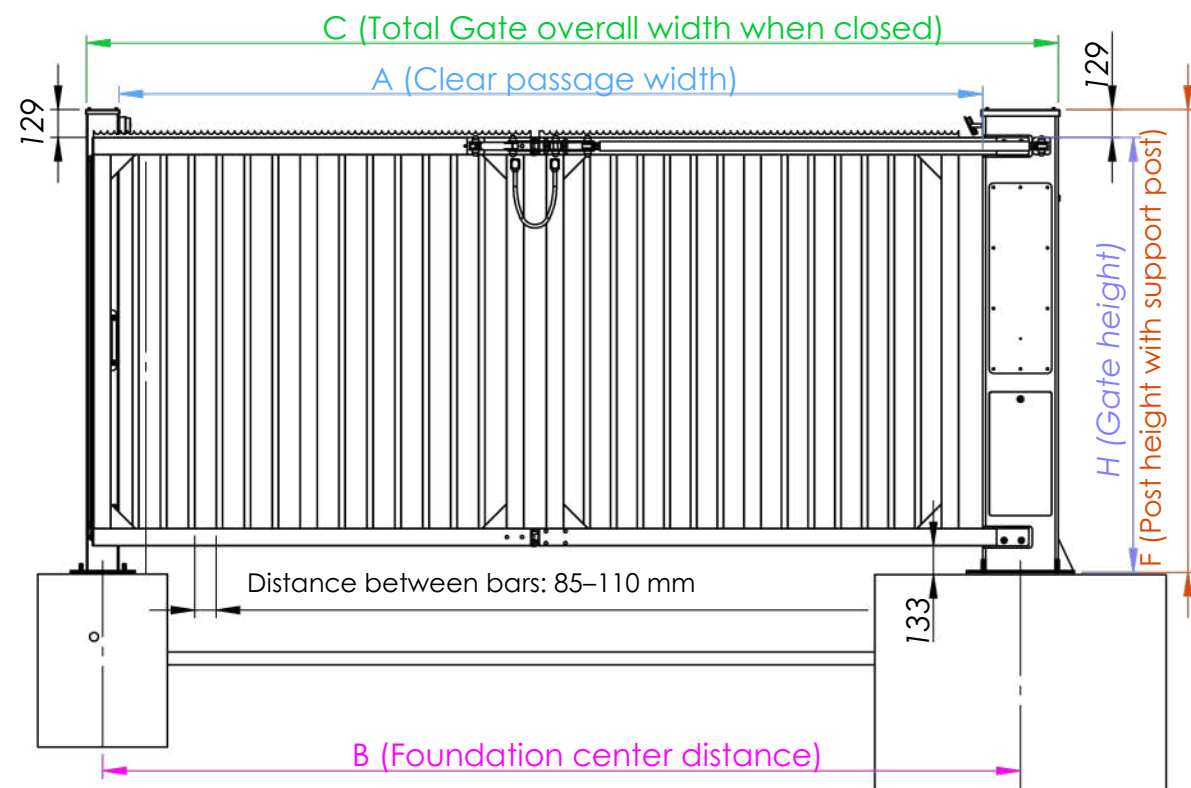



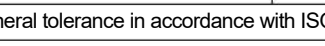



Clear passage width A mm	Foundation center distance B mm	Gate overall width when closed C mm	Side offset at 115° angle I mm	Total overall width when open at 115° D mm	Inside offset E mm	Support post foundation side offset J	Support post foundation inside site offset K	Gate height H mm	Total height with post F mm
A	B = A+250	C = A+500	I	D = C+I	E	J = I+100	K = E+100	H	F = H+129
2000	2250	2500	480	2980	1235	580	1335	2000	2129
2250	2500	2750	540	3290	1360	640	1460	2500	2629
2500	2750	3000	585	3585	1485	685	1585	3000	3129
2750	3000	3250	645	3895	1610	745	1710		
3000	3250	3500	690	4190	1735	790	1835		
3250	3500	3750	755	4505	1860	855	1960		
3500	3750	4000	800	4800	1958	900	2058		
3750	4000	4250	860	5110	2110	960	2210		
4000	4250	4500	905	5405	2235	1005	2335		
4250	4500	4750	965	5715	2360	1065	2460		
4500	4750	5000	1010	6010	2485	1110	2585		
4750	5000	5250	1070	6320	2610	1170	2710		
5000	5250	5500	1116	6616	2735	1216	2835		

				THIS PLAN IS THE PROPERTY OF LA BARRIÈRE AUTOMATIQUE REPRODUCTION OR DISCLOSURE TO THIRD PARTIES IS PROHIBITED.			Weight (kg): -			
				Made by :Marcel.B	Date:12/03/2025	Material: -	Paint:	-		
				General tolerance in accordance with ISO 2768 Classe : mK			Finish: -			
D	Addition: Maintenance Zone Indication on Circuit Board	Victor.V	15/10/2025	 www.grouplba.com 451 chemin de Champivost - BP85 69579 I IMONEST Cedex	Tel: 04.78.86.02.86	Description: GENERIC SINGLE NORMAL W-GATE IMPLANT				
C	Addition of sensor post bases	Victor.V	06/10/2025							
B	Modification of concrete base dimensions + vertical centre-to-centre distance indication for the base	Marcel.B	20/08/2025		Reference : PLCL022938			Version		Scale 1:35
IND PLAN	CHANGE JUSTIFYING AN INDEX ADJUSTMENT	MADE BY	DATE					D		Format A3 1/3

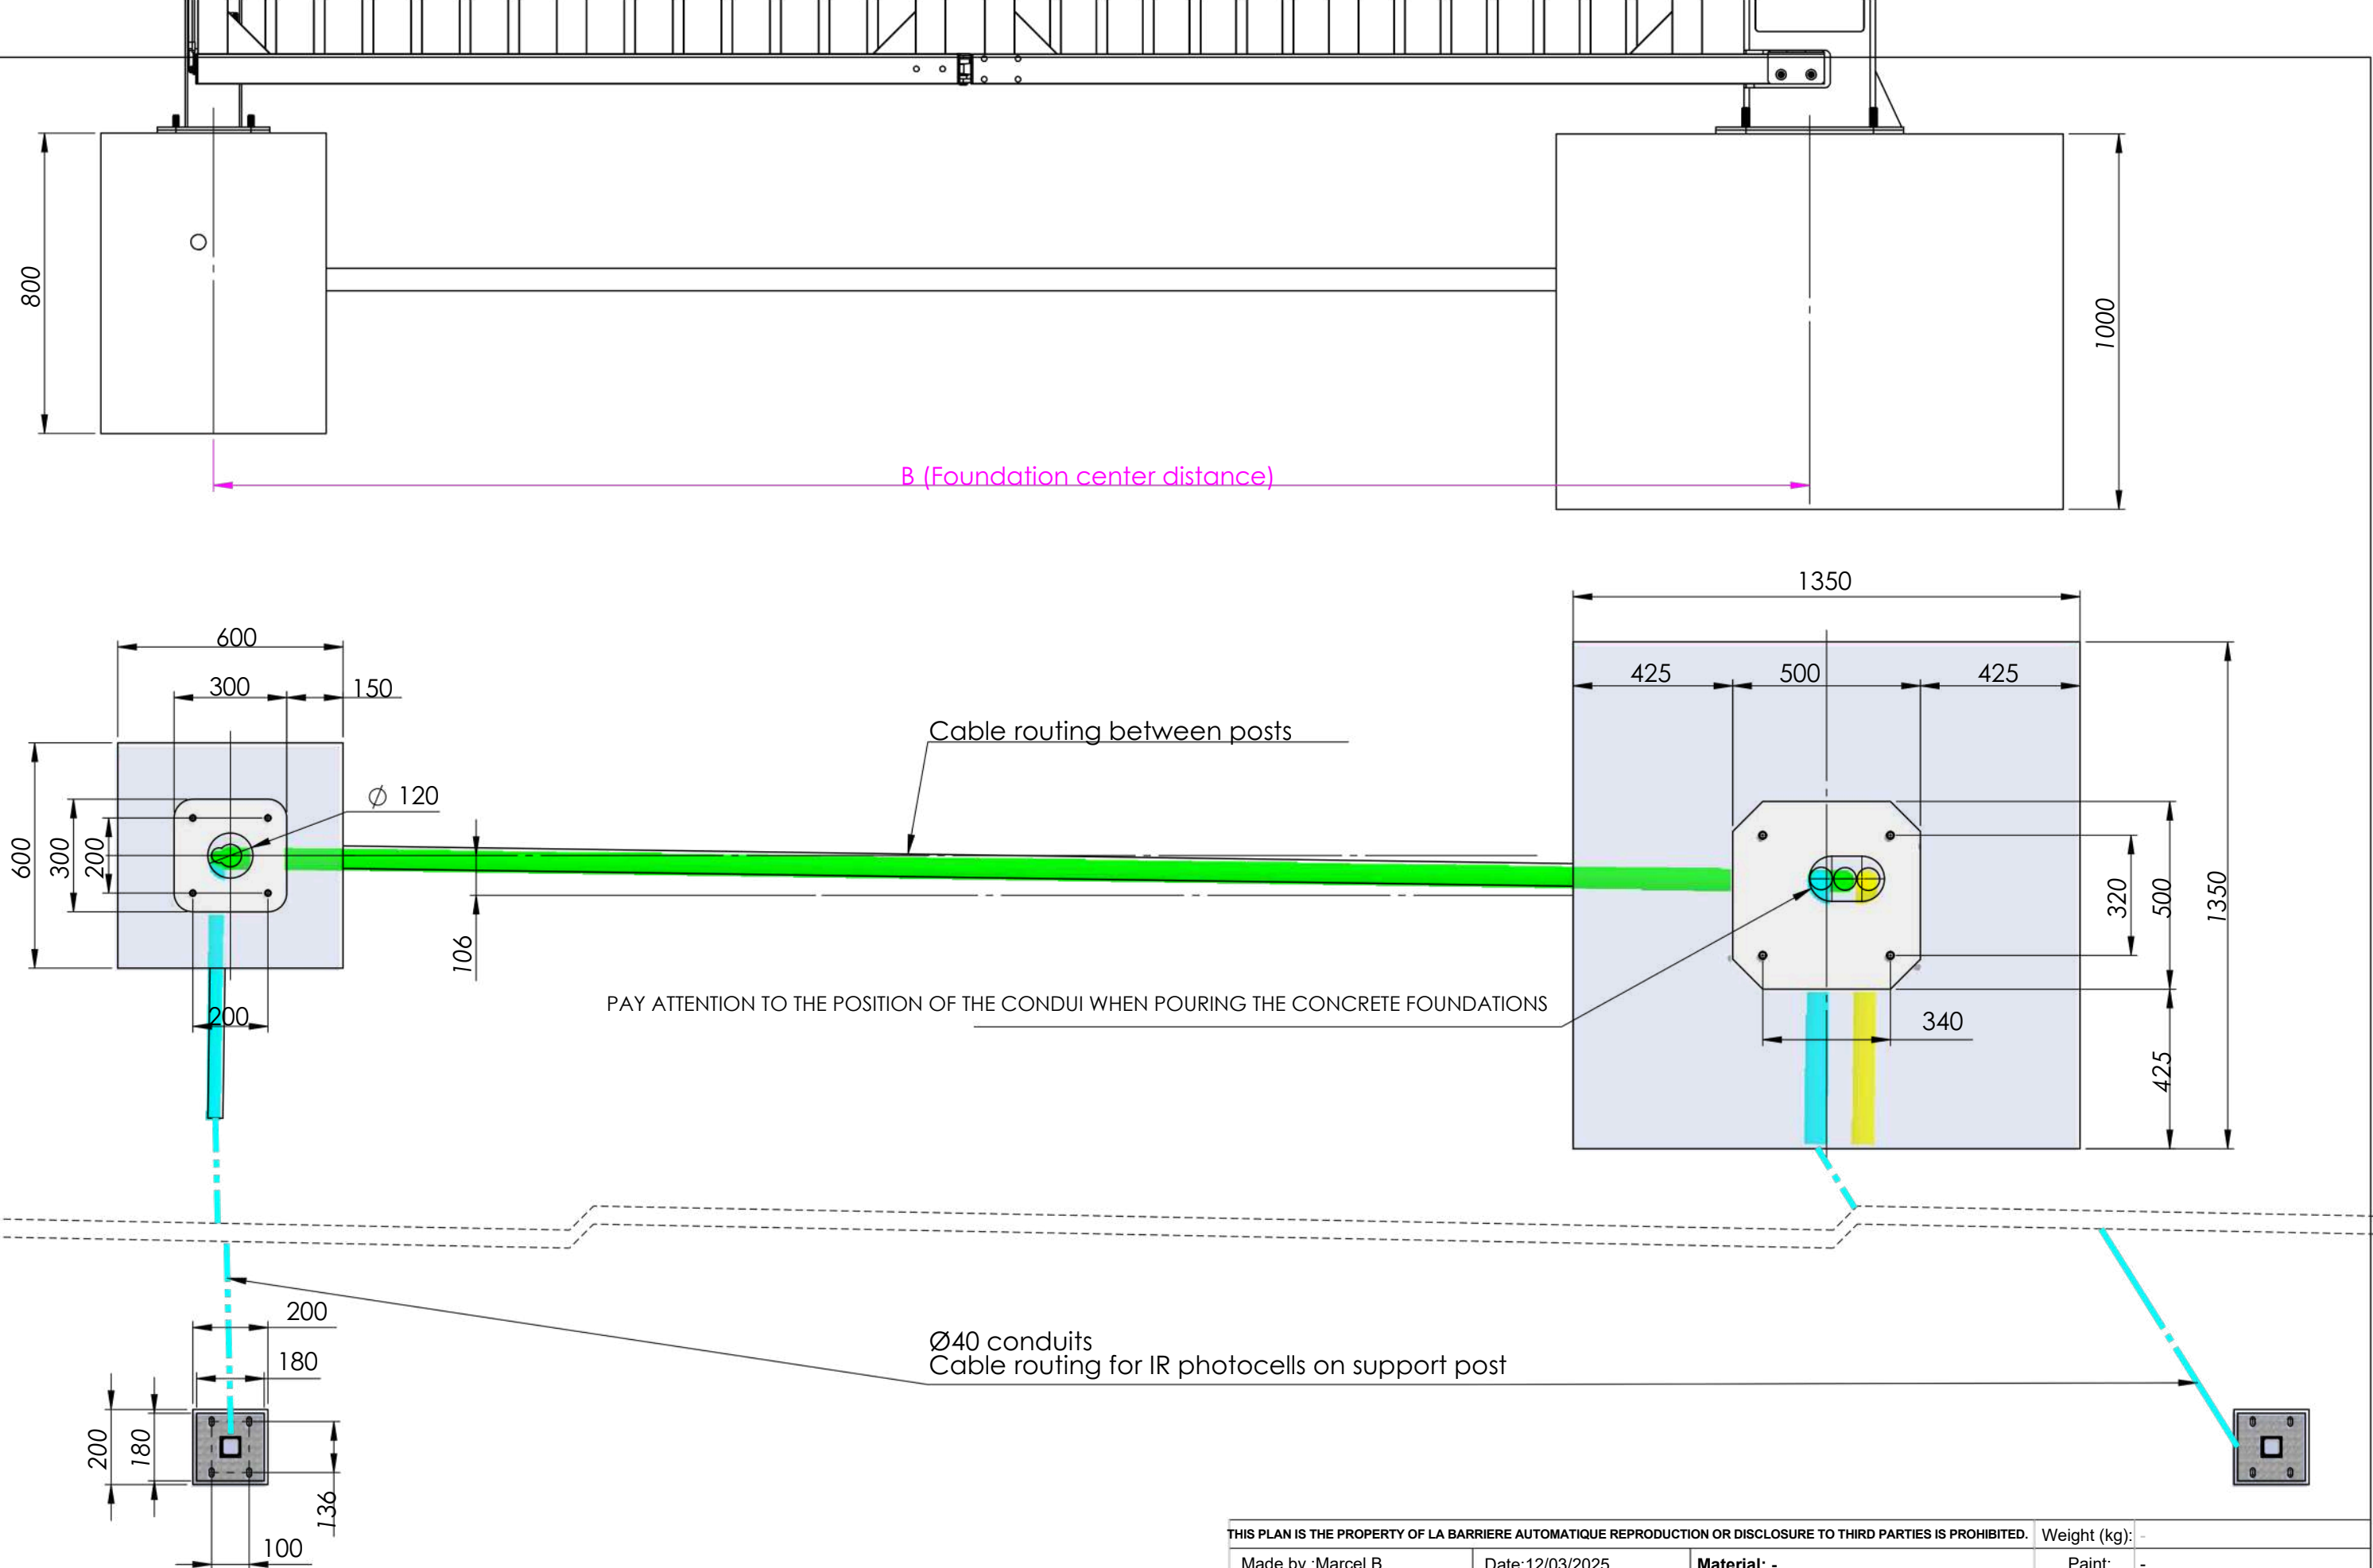

THIS PLAN IS THE PROPERTY OF LA BARRIÈRE AUTOMATIQUE REPRODUCTION OR DISCLOSURE TO THIRD PARTIES IS PROHIBITED.				Weight (kg): -
Made by :Marcel.B	Date:12/03/2025	Material: -	Paint: -	
General tolerance in accordance with ISO 2768		Classe : mK	Finish: -	
 www.groupiba.com 451 chemin de Champivost - BP85 69579 LIMONEST Cedex		Tel: 04.78.86.02.86		Description: GENERIC SINGLE NORMAL W-GATE IMPLANT
		Reference : PLCL022938		Version D  Scale 1:16 Format A3 2/3

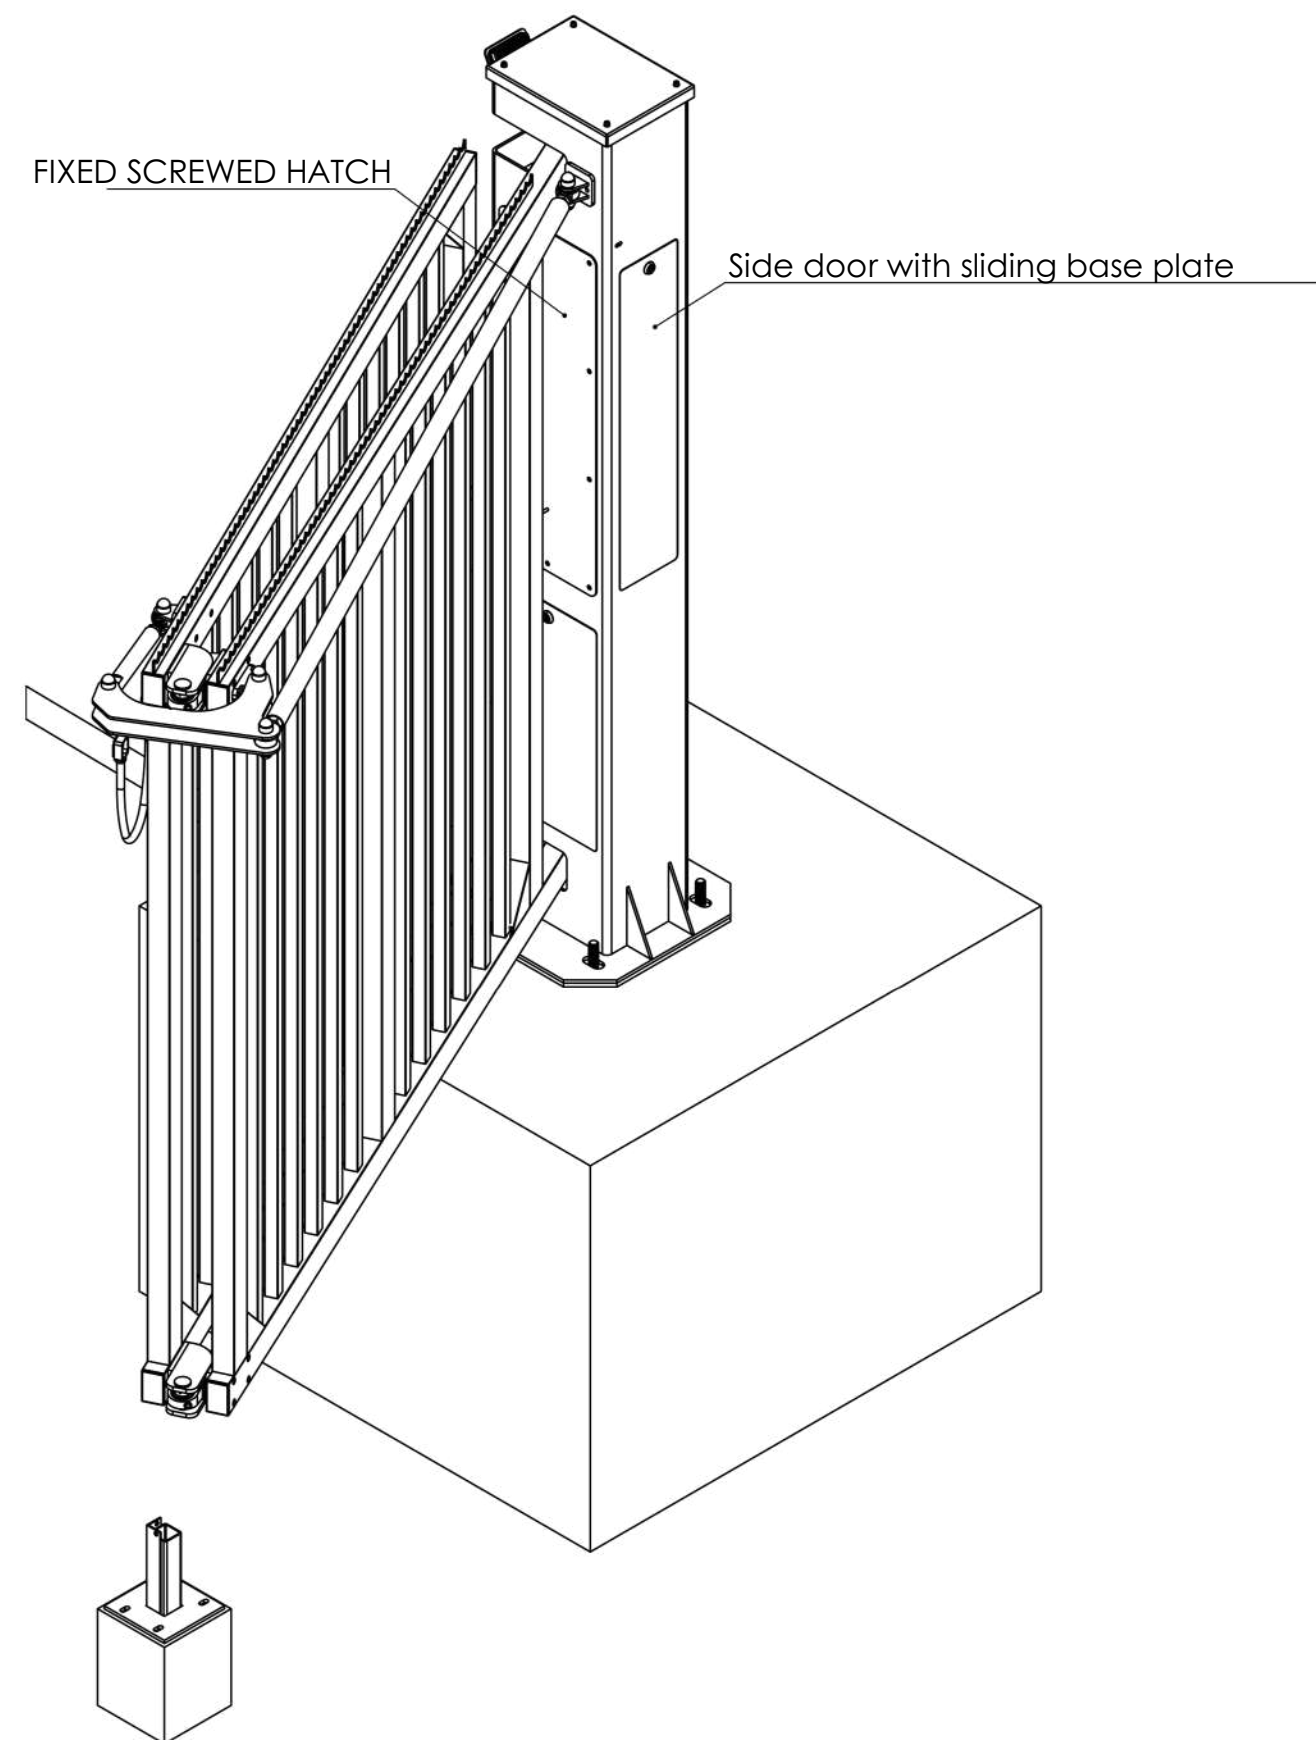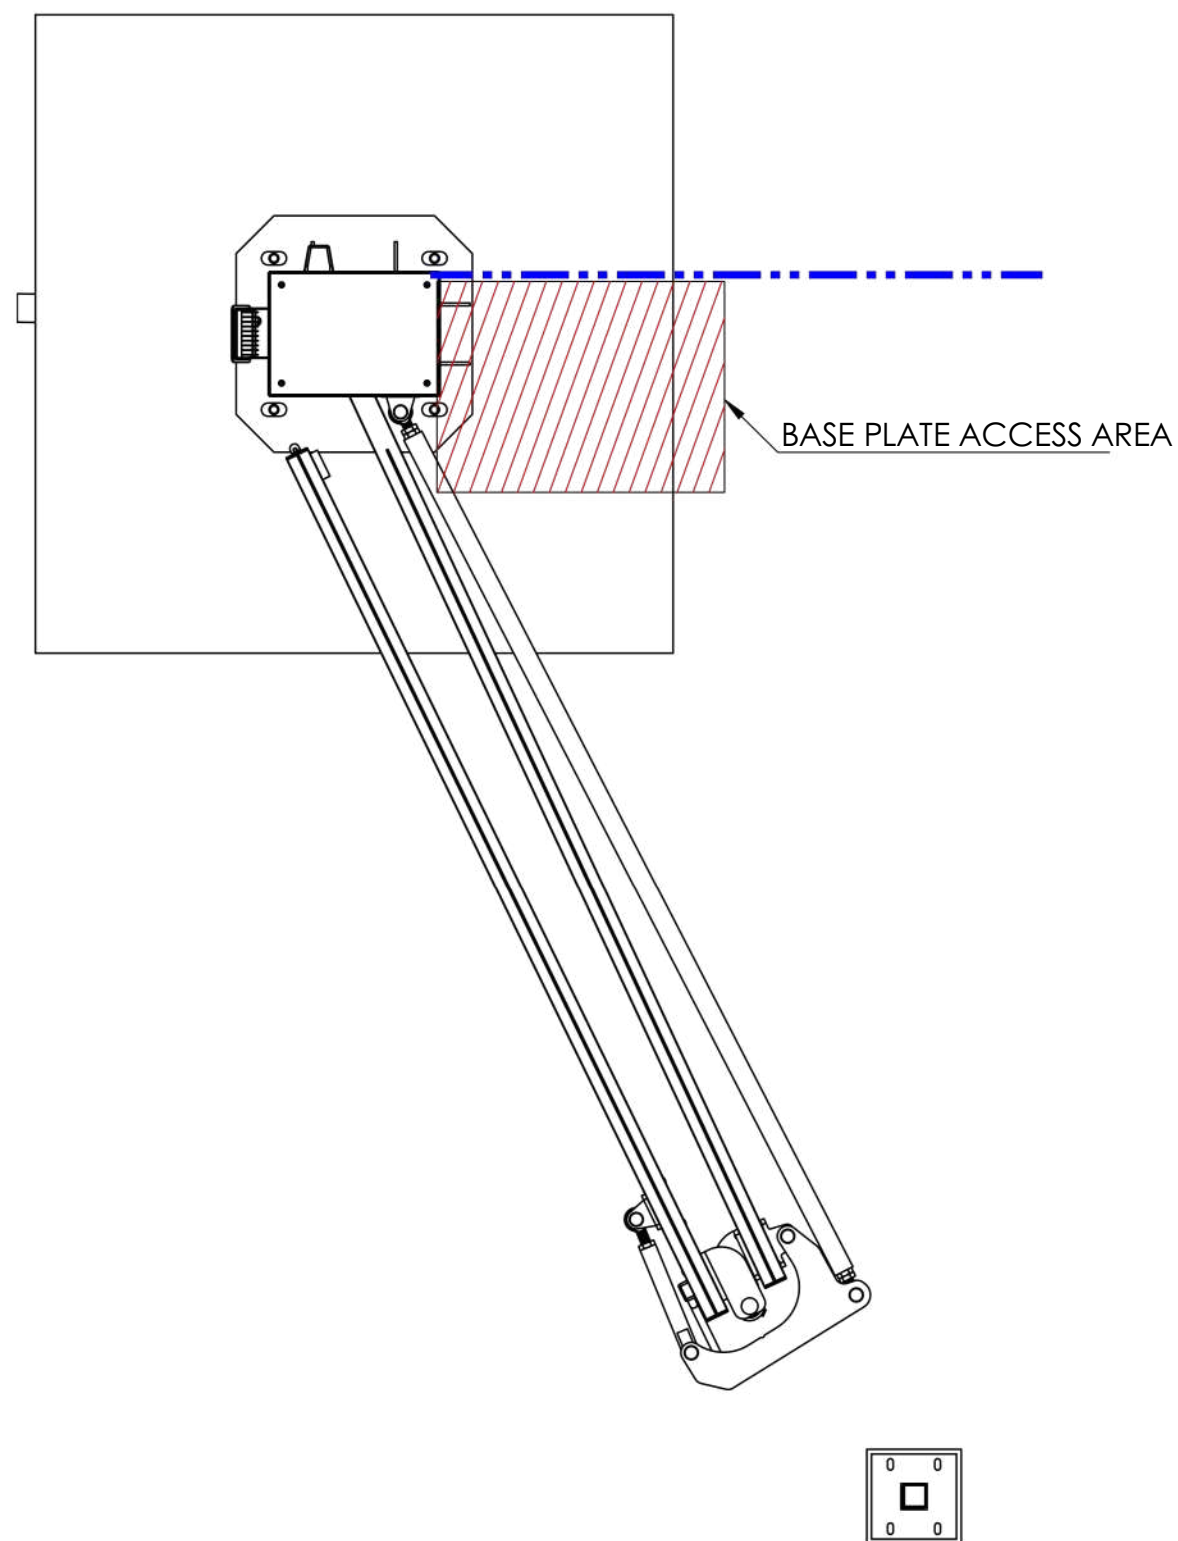

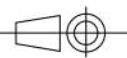THIS PLAN IS THE PROPERTY OF LA BARRIERE AUTOMATIQUE REPRODUCTION OR DISCLOSURE TO THIRD PARTIES IS PROHIBITED.				Weight (kg):	-
Made by :Marcel.B	Date:12/03/2025	Material: -	Paint:	-	
General tolerance in accordance with ISO 2768 Classe : mK		Finish: -			
 www.groupplba.com 451 chemin de Champivost - BP85 69579 LIMONEST Cedex		Tel: 04.78.86.02.86		Description: GENERIC SINGLE NORMAL W-GATE IMPLANT	
		Reference : PLCL022938		Version D	 Echelle 1:16 Format A3 3/3